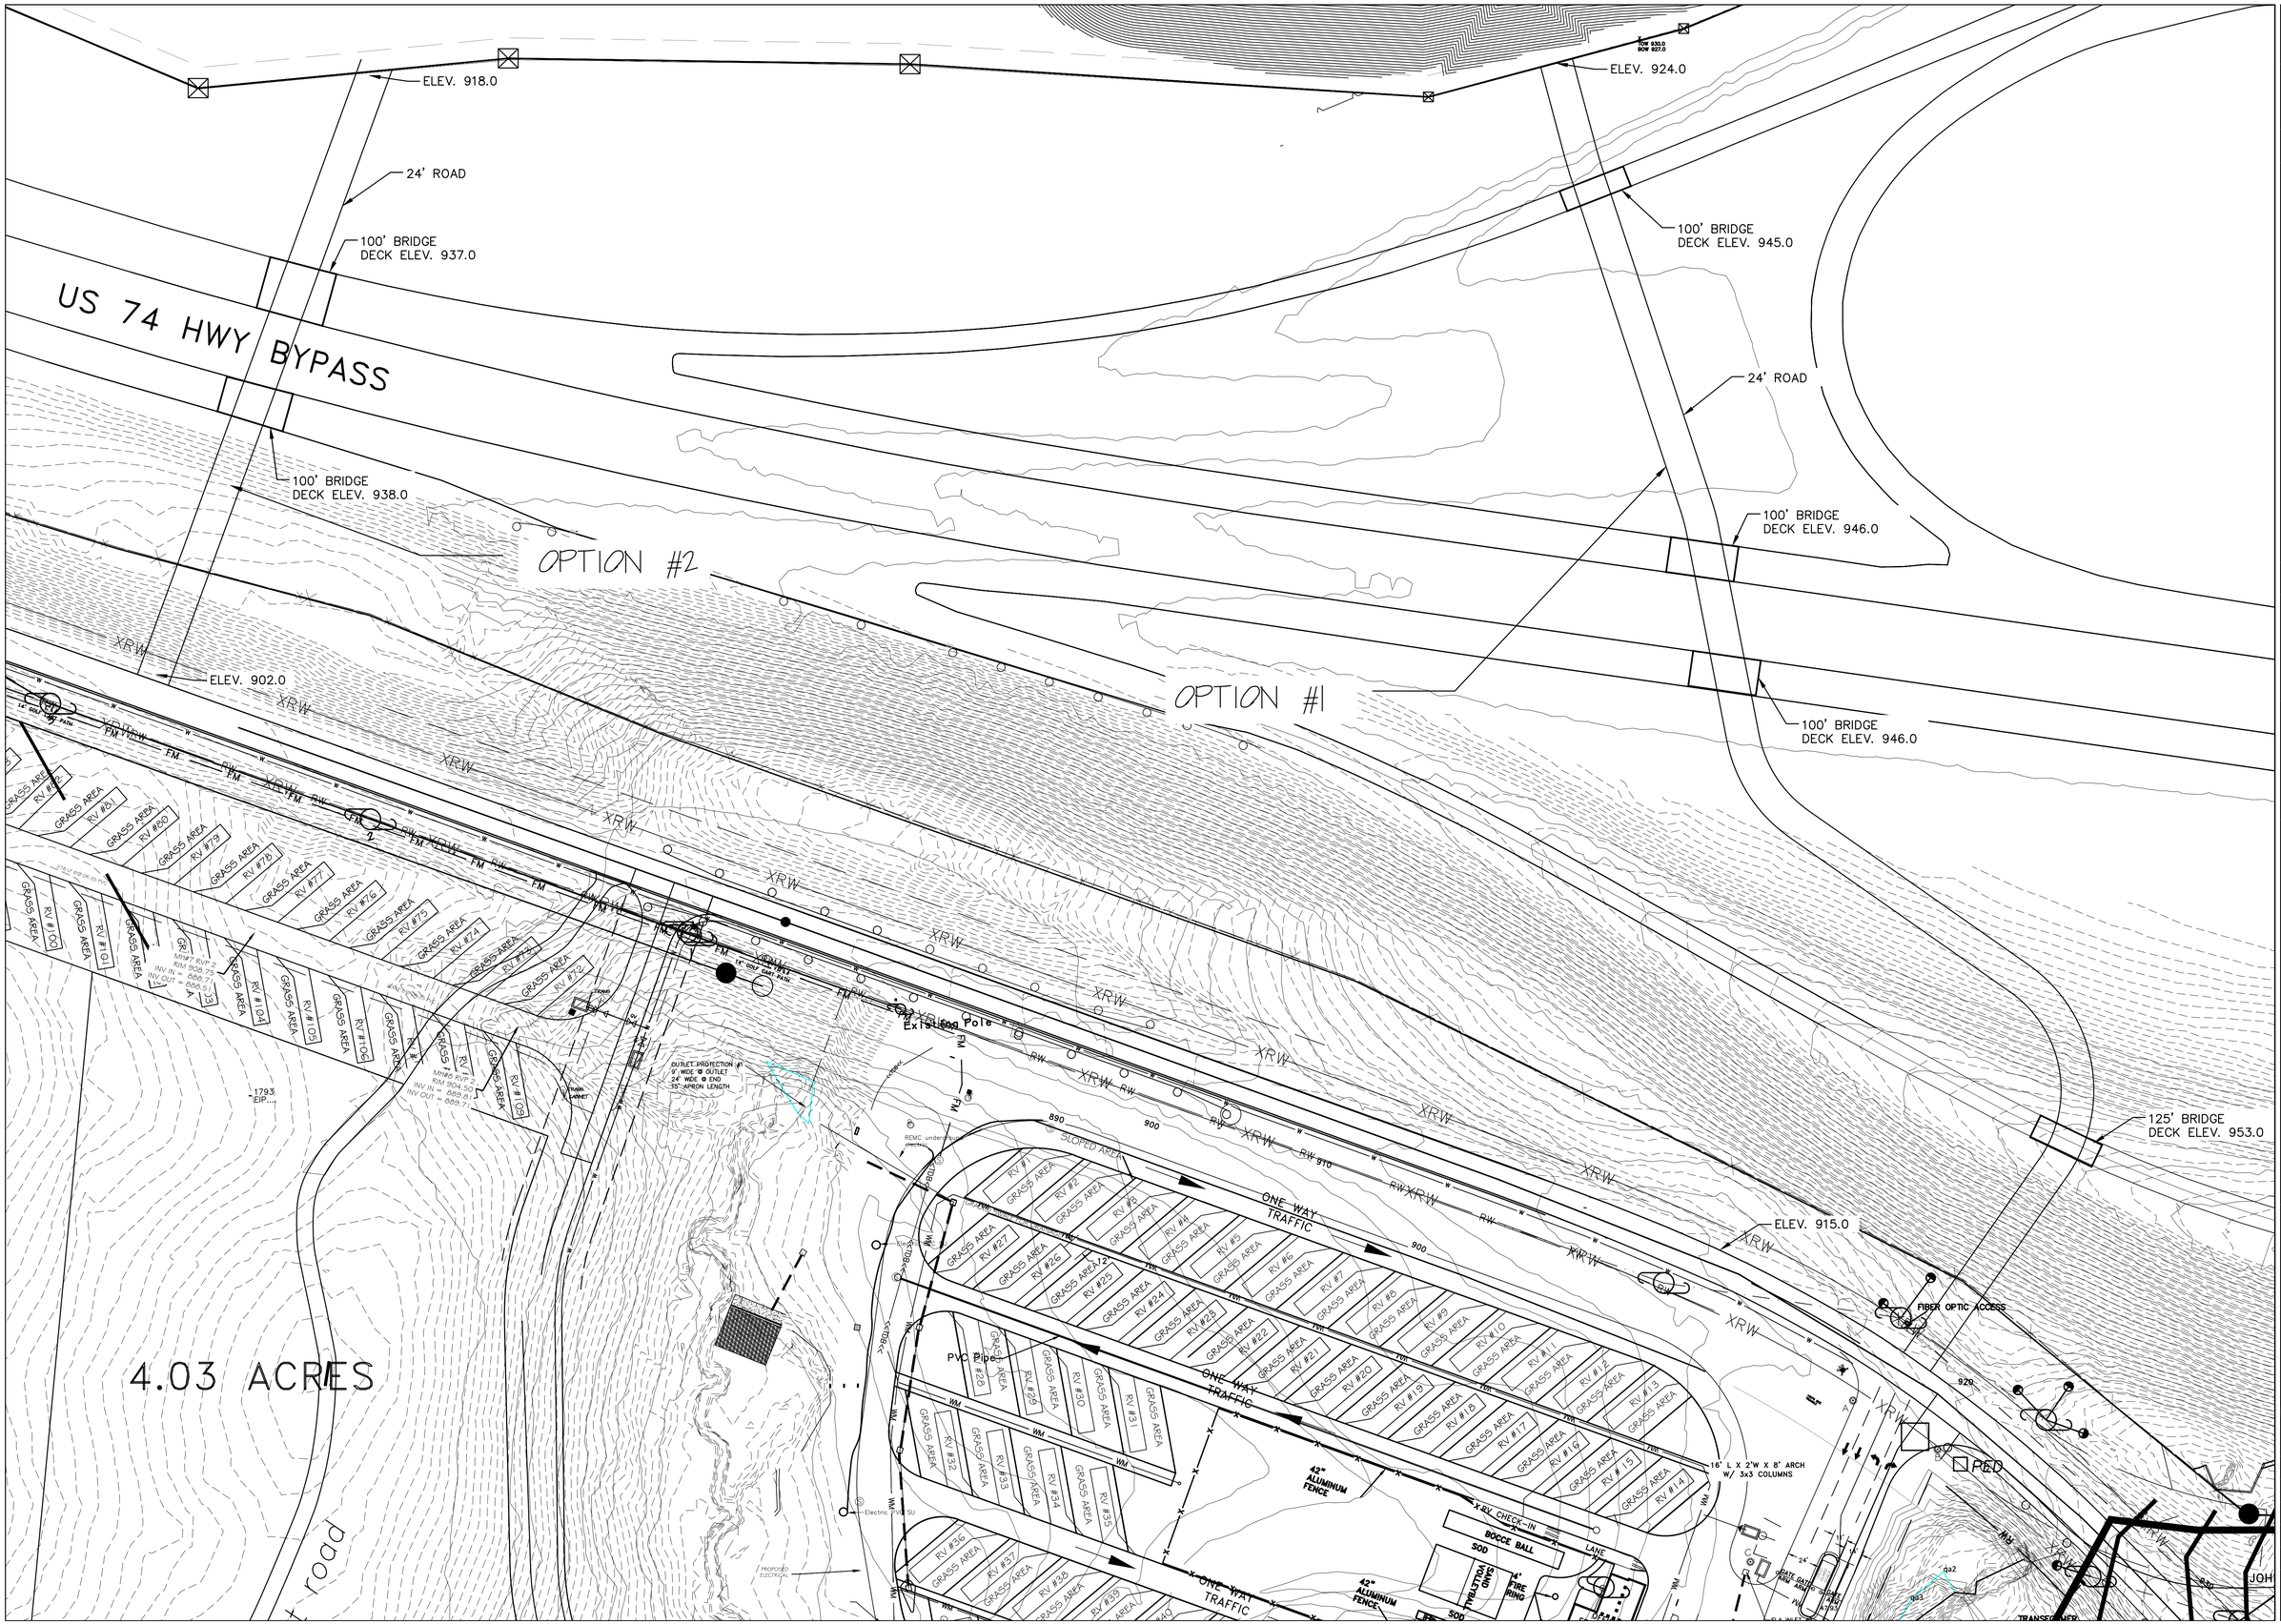

JOB NUMBER:
14066

REV	DESCRIPTION	BY	DATE
1			
2			
3			
4			
5			
6			

I HEREBY CERTIFY THAT THIS PLAN AND SPECIFICATION WAS PREPARED BY ME OR UNDER MY DIRECT SUPERVISION AND THAT I AM A DULY REGISTERED ARCHITECT OR ENGINEER UNDER THE LAWS OF THE STATE OF NORTH CAROLINA AS SIGNIFIED BY MY HAND AND SEAL.

CERTIFICATION

TRYON EQUESTRIAN LAYOUT PLANS FOR

50 SCALE LAYOUT

TRYON POLK COUNTY, N.C.

74 BYPASS

Odom Engineering PLLC
152 East Main Street, Forest City, N.C. 28043
ph: 828.247.4495 fax: 828.247.4498
NC FIRM# P-0880

SCALE: 1" = 50'
DATE: 08/24/16
DRAWN BY: JCW
CHECKED BY: DWO
PROJECT MGR: DWO
SHEET:
1 OF 1